Ground Floor Version 1

Please do not scale from any drawings

To be reviewed by any contractors before and during any works:

1) All dimensions
2) Location of soil stack and drainage
3) Required consents from any managing agents or third parties
4) Building regulations and all other local authority consents

All wall thicknesses are APPROXIMATE

The information contained in this document and any accompanying documents are intended for the named recipients only. It may also be privileged and confidential. If you are not an intended recipient, you must take no action as a result of receiving it, including, but not limited to copying, distributing and amending it. If this document has been transmitted to you in error, please contact us immediately and do not show the communication to any other party. The author shall have no liability whatsoever in respect of the content of this document, and makes no warranty as to accuracy. Any views or opinions presented are solely those of the author. Errors and omissions excepted. All trademarks Respected.

EAGLE DESIGN + BUILD

Contact: Mark Randall
Mobile: 07795 174459
E-Mail: mark@eagledesignandbuild.com
Web: www.eagledesignandbuild.com

Date	30th May 2025
Client	
Location	
Scale	Not to Scale: @ A3
Dimensions	All in millimetres
Sheet No:	

Ground Floor Version 1

Please do not scale from any drawings

To be reviewed by any contractors before and during any works:

1) All dimensions
2) Location of soil stack and drainage
3) Required consents from any managing agents or third parties
4) Building regulations and all other local authority consents

All wall thicknesses are APPROXIMATE

The information contained in this document and any accompanying documents are intended for the named recipients only. It may also be privileged and confidential. If you are not an intended recipient, you must take no action as a result of receiving it, including, but not limited to copying, distributing and amending it. If this document has been transmitted to you in error, please contact us immediately and do not show the communication to any other party. The author shall have no liability whatsoever in respect of the content of this document, and makes no warranty as to accuracy. Any views or opinions presented are solely those of the author. Errors and omissions excepted. All trademarks Respected.

EAGLE DESIGN + BUILD

Contact: Mark Randall
Mobile: 07795 174459
E-Mail: mark@eagledesignandbuild.com
Web: www.eagledesignandbuild.com

Date	30th May 2025
Client	
Location	
Scale	Not to Scale: @ A3
Dimensions	All in millimetres
Sheet No:	

Ground Floor Version 1

Please do not scale from any drawings

To be reviewed by any contractors before and during any works:

1) All dimensions
2) Location of soil stack and drainage
3) Required consents from any managing agents or third parties
4) Building regulations and all other local authority consents

All wall thicknesses are APPROXIMATE

The information contained in this document and any accompanying documents are intended for the named recipients only. It may also be privileged and confidential. If you are not an intended recipient, you must take no action as a result of receiving it, including, but not limited to copying, distributing and amending it. If this document has been transmitted to you in error, please contact us immediately and do not show the communication to any other party. The author shall have no liability whatsoever in respect of the content of this document, and makes no warranty as to accuracy. Any views or opinions presented are solely those of the author. Errors and omissions excepted. All trademarks Respected.

EAGLE DESIGN + BUILD

Contact: Mark Randall
Mobile: 07795 174459
E-Mail: mark@eagledesignandbuild.com
Web: www.eagledesignandbuild.com

Date	30th May 2025
Client	
Location	
Scale	Not to Scale: @ A3
Dimensions	All in millimetres
Sheet No:	

Ground Floor Version 1

Please do not scale from any drawings

To be reviewed by any contractors before and during any works:

1) All dimensions
2) Location of soil stack and drainage
3) Required consents from any managing agents or third parties
4) Building regulations and all other local authority consents

All wall thicknesses are APPROXIMATE

The information contained in this document and any accompanying documents are intended for the named recipients only. It may also be privileged and confidential. If you are not an intended recipient, you must take no action as a result of receiving it, including, but not limited to copying, distributing and amending it. If this document has been transmitted to you in error, please contact us immediately and do not show the communication to any other party. The author shall have no liability whatsoever in respect of the content of this document, and makes no warranty as to accuracy. Any views or opinions presented are solely those of the author. Errors and omissions excepted. All trademarks Respected.

EAGLE DESIGN + BUILD

Contact: Mark Randall
Mobile: 07795 174459
E-Mail: mark@eagledesignandbuild.com
Web: www.eagledesignandbuild.com

Date	30th May 2025
Client	
Location	
Scale	Not to Scale: @ A3
Dimensions	All in millimetres
Sheet No:	

Ground Floor Version 1

Please do not scale from any drawings

To be reviewed by any contractors before and during any works:

1) All dimensions
2) Location of soil stack and drainage
3) Required consents from any managing agents or third parties
4) Building regulations and all other local authority consents

All wall thicknesses are APPROXIMATE

The information contained in this document and any accompanying documents are intended for the named recipients only. It may also be privileged and confidential. If you are not an intended recipient, you must take no action as a result of receiving it, including, but not limited to copying, distributing and amending it. If this document has been transmitted to you in error, please contact us immediately and do not show the communication to any other party. The author shall have no liability whatsoever in respect of the content of this document, and makes no warranty as to accuracy. Any views or opinions presented are solely those of the author. Errors and omissions excepted. All trademarks Respected.

EAGLE DESIGN + BUILD

Contact: Mark Randall
Mobile: 07795 174459
E-Mail: mark@eagledesignandbuild.com
Web: www.eagledesignandbuild.com

Date	30th May 2025
Client	
Location	
Scale	Not to Scale: @ A3
Dimensions	All in millimetres
Sheet No:	

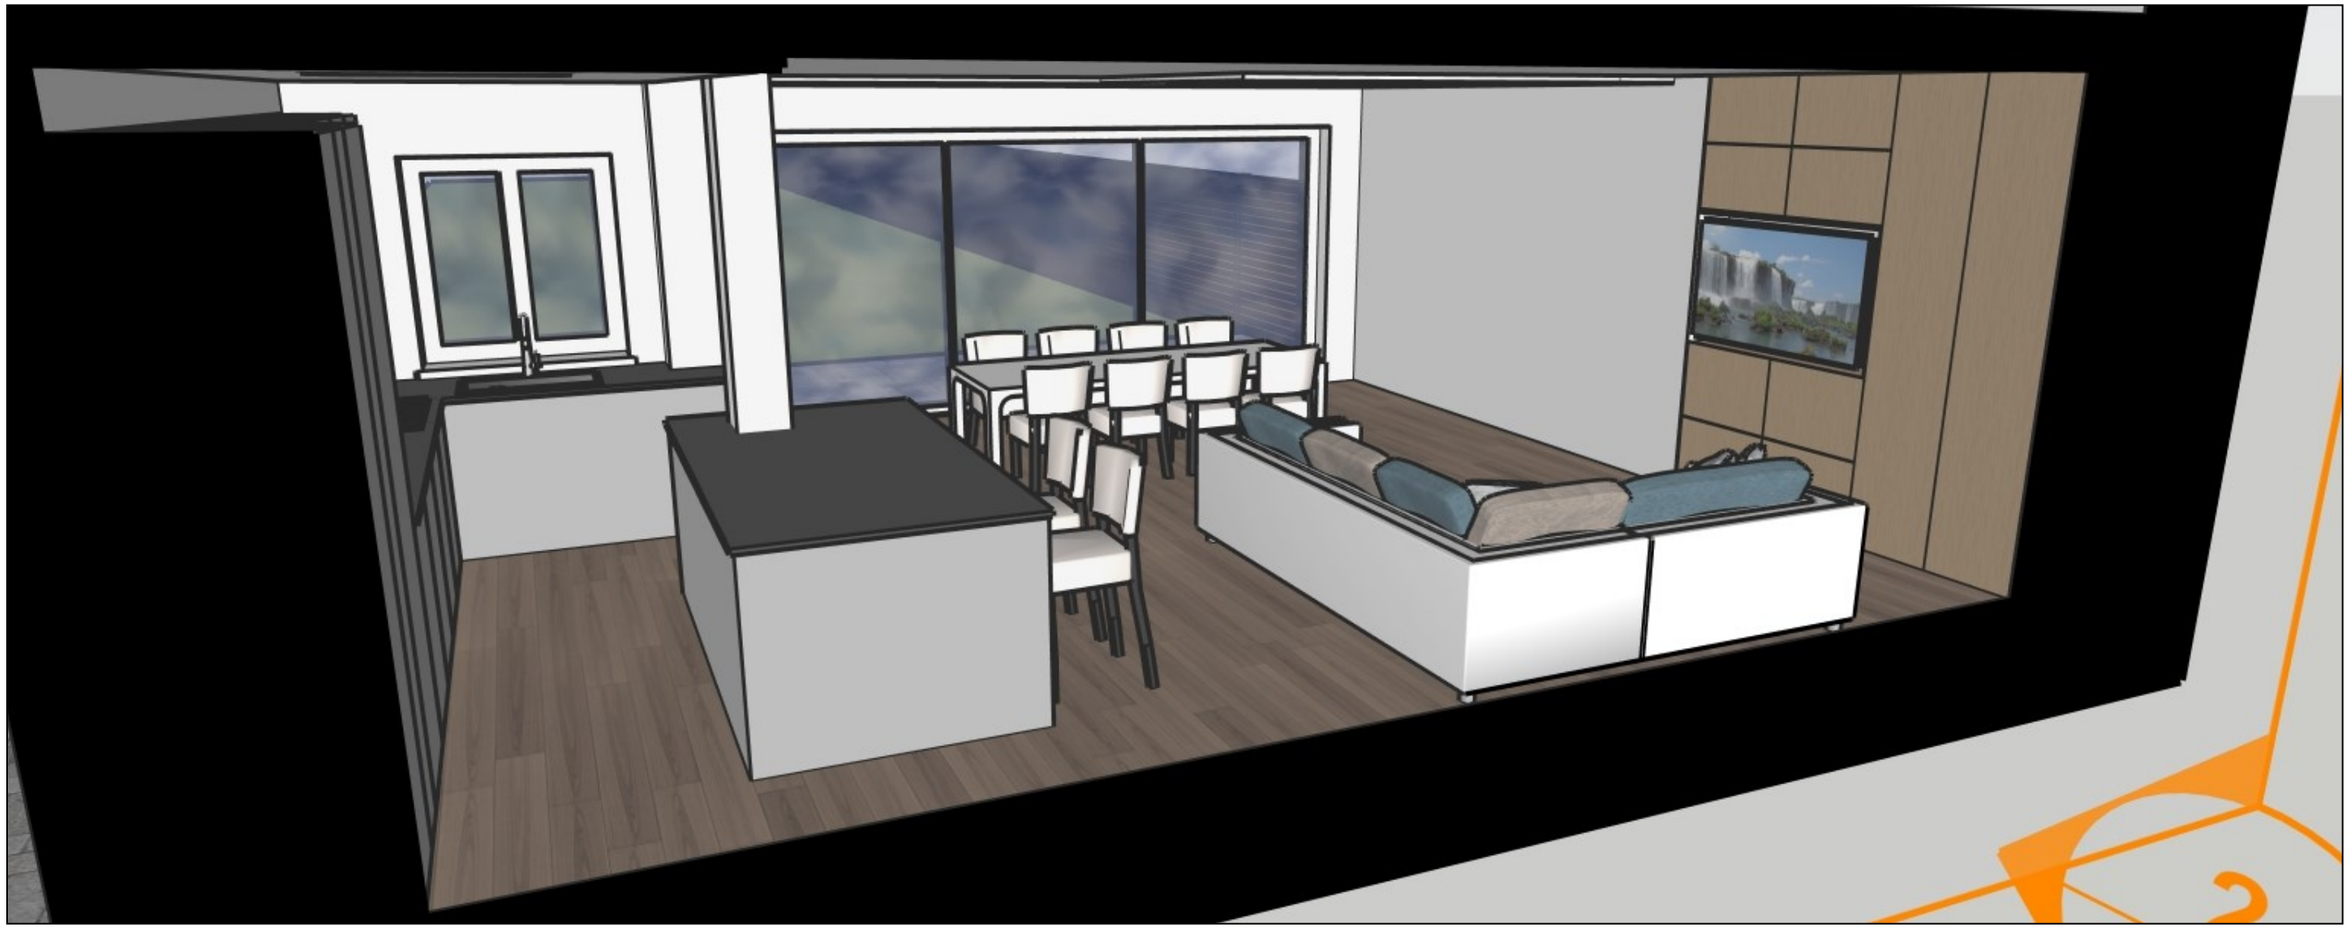

Ground Floor Version 1

Please do not scale from any drawings

To be reviewed by any contractors before and during any works:

1) All dimensions
2) Location of soil stack and drainage
3) Required consents from any managing agents or third parties
4) Building regulations and all other local authority consents

All wall thicknesses are APPROXIMATE

The information contained in this document and any accompanying documents are intended for the named recipients only. It may also be privileged and confidential. If you are not an intended recipient, you must take no action as a result of receiving it, including, but not limited to copying, distributing and amending it. If this document has been transmitted to you in error, please contact us immediately and do not show the communication to any other party. The author shall have no liability whatsoever in respect of the content of this document, and makes no warranty as to accuracy. Any views or opinions presented are solely those of the author. Errors and omissions excepted. All trademarks Respected.

EAGLE DESIGN + BUILD

Contact: Mark Randall
Mobile: 07795 174459
E-Mail: mark@eagledesignandbuild.com
Web: www.eagledesignandbuild.com

Date	30th May 2025
Client	
Location	
Scale	Not to Scale: @ A3
Dimensions	All in millimetres
Sheet No:	

Ground Floor Version 1

Please do not scale from any drawings

To be reviewed by any contractors before and during any works:

1) All dimensions
2) Location of soil stack and drainage
3) Required consents from any managing agents or third parties
4) Building regulations and all other local authority consents

All wall thicknesses are APPROXIMATE

The information contained in this document and any accompanying documents are intended for the named recipients only. It may also be privileged and confidential. If you are not an intended recipient, you must take no action as a result of receiving it, including, but not limited to copying, distributing and amending it. If this document has been transmitted to you in error, please contact us immediately and do not show the communication to any other party. The author shall have no liability whatsoever in respect of the content of this document, and makes no warranty as to accuracy. Any views or opinions presented are solely those of the author. Errors and omissions excepted. All trademarks Respected.

EAGLE DESIGN + BUILD

Contact: Mark Randall
Mobile: 07795 174459
E-Mail: mark@eagledesignandbuild.com
Web: www.eagledesignandbuild.com

Date	30th May 2025
Client	
Location	
Scale	Not to Scale: @ A3
Dimensions	All in millimetres
Sheet No:	

Ground Floor Version 1

Please do not scale from any drawings

To be reviewed by any contractors before and during any works:

1) All dimensions
2) Location of soil stack and drainage
3) Required consents from any managing agents or third parties
4) Building regulations and all other local authority consents

All wall thicknesses are APPROXIMATE

The information contained in this document and any accompanying documents are intended for the named recipients only. It may also be privileged and confidential. If you are not an intended recipient, you must take no action as a result of receiving it, including, but not limited to copying, distributing and amending it. If this document has been transmitted to you in error, please contact us immediately and do not show the communication to any other party. The author shall have no liability whatsoever in respect of the content of this document, and makes no warranty as to accuracy. Any views or opinions presented are solely those of the author. Errors and omissions excepted. All trademarks Respected.

EAGLE DESIGN + BUILD

Contact: Mark Randall
Mobile: 07795 174459
E-Mail: mark@eagledesignandbuild.com
Web: www.eagledesignandbuild.com

Date	30th May 2025
Client	
Location	
Scale	Not to Scale: @ A3
Dimensions	All in millimetres
Sheet No:	

Ground Floor Version 1

Please do not scale from any drawings

To be reviewed by any contractors before and during any works:

1) All dimensions
2) Location of soil stack and drainage
3) Required consents from any managing agents or third parties
4) Building regulations and all other local authority consents

All wall thicknesses are APPROXIMATE

The information contained in this document and any accompanying documents are intended for the named recipients only. It may also be privileged and confidential. If you are not an intended recipient, you must take no action as a result of receiving it, including, but not limited to copying, distributing and amending it. If this document has been transmitted to you in error, please contact us immediately and do not show the communication to any other party. The author shall have no liability whatsoever in respect of the content of this document, and makes no warranty as to accuracy. Any views or opinions presented are solely those of the author. Errors and omissions excepted. All trademarks Respected.

EAGLE DESIGN + BUILD

Contact: Mark Randall
Mobile: 07795 174459
E-Mail: mark@eagledesignandbuild.com
Web: www.eagledesignandbuild.com

Date	30th May 2025
Client	
Location	
Scale	Not to Scale: @ A3
Dimensions	All in millimetres
Sheet No:	

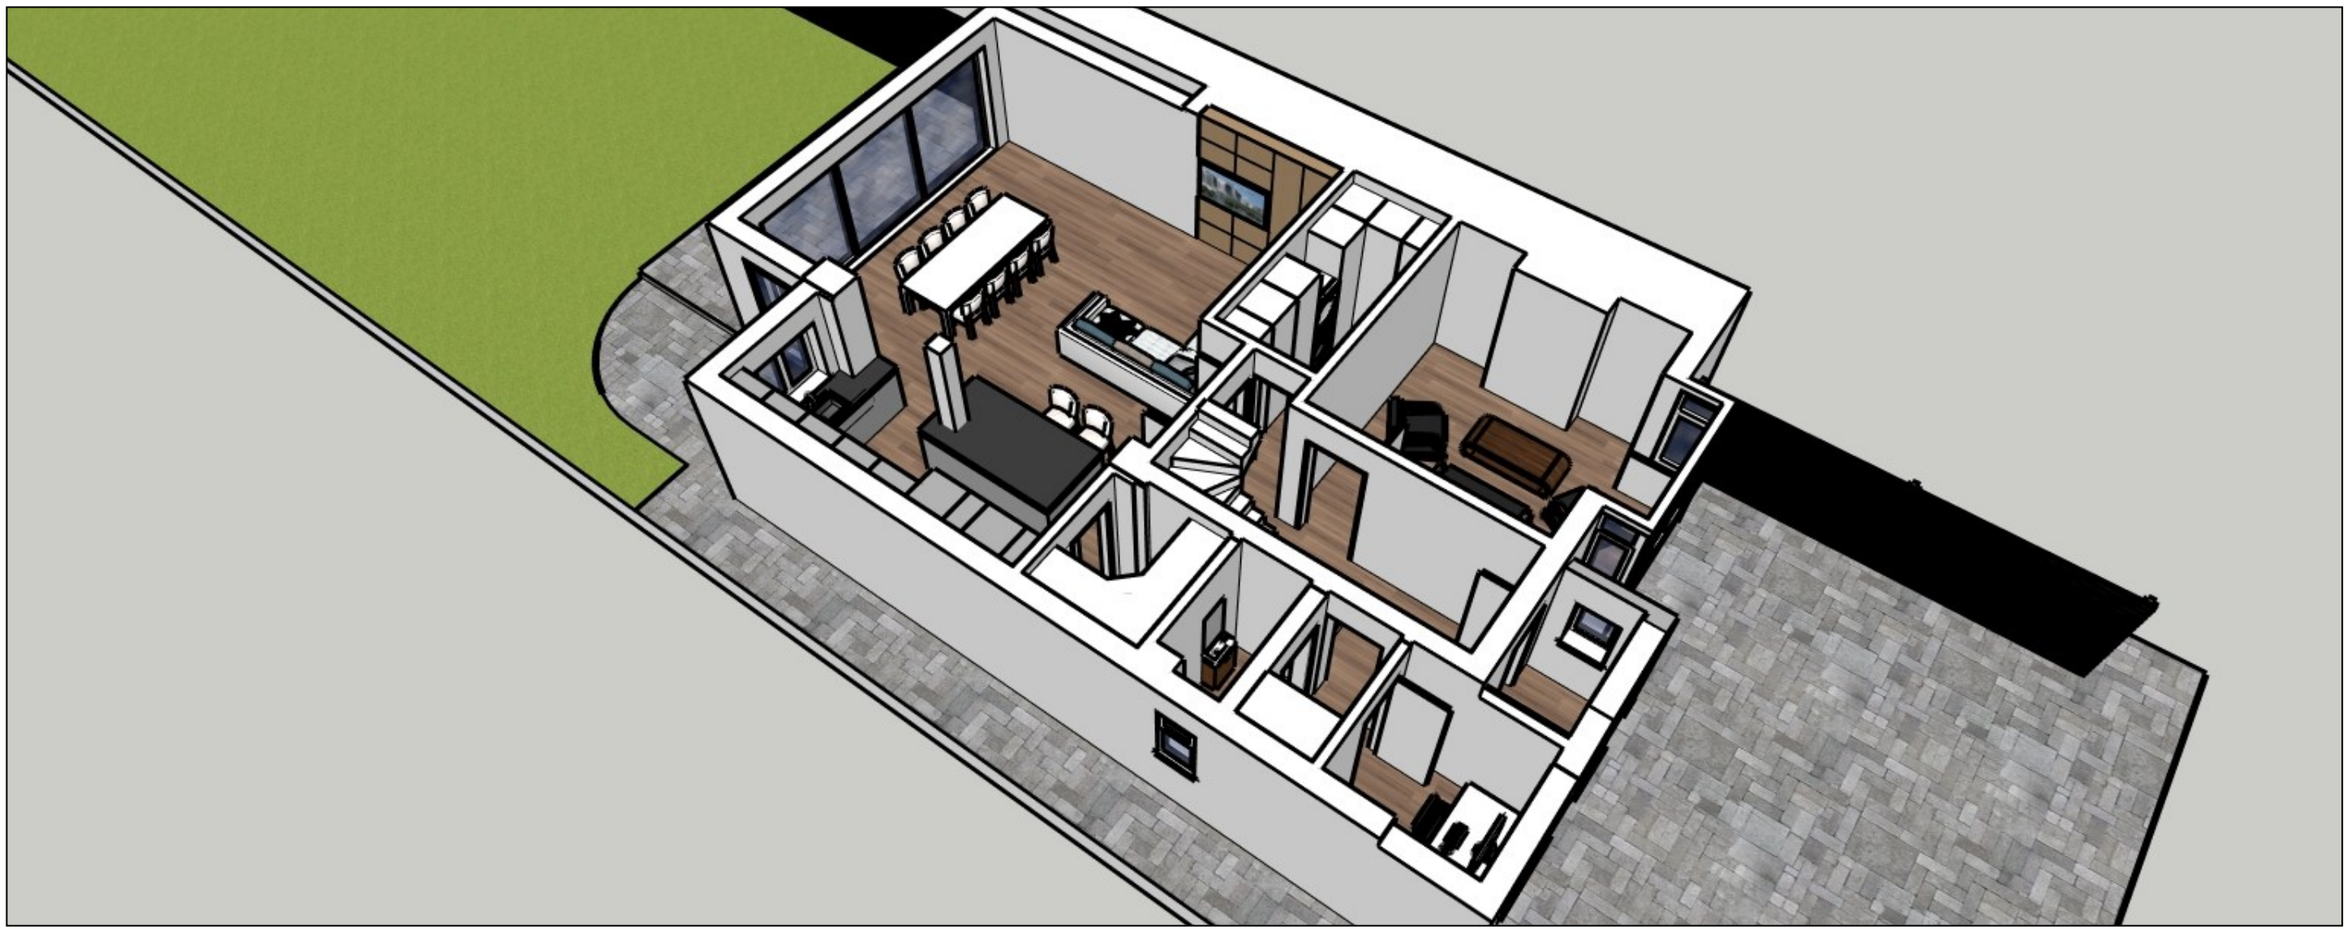

Ground Floor Version 1

Please do not scale from any drawings

To be reviewed by any contractors before and during any works:

1) All dimensions
2) Location of soil stack and drainage
3) Required consents from any managing agents or third parties
4) Building regulations and all other local authority consents

All wall thicknesses are APPROXIMATE

The information contained in this document and any accompanying documents are intended for the named recipients only. It may also be privileged and confidential. If you are not an intended recipient, you must take no action as a result of receiving it, including, but not limited to copying, distributing and amending it. If this document has been transmitted to you in error, please contact us immediately and do not show the communication to any other party. The author shall have no liability whatsoever in respect of the content of this document, and makes no warranty as to accuracy. Any views or opinions presented are solely those of the author. Errors and omissions excepted. All trademarks Respected.

EAGLE DESIGN + BUILD

Contact: Mark Randall
Mobile: 07795 174459
E-Mail: mark@eagledesignandbuild.com
Web: www.eagledesignandbuild.com

Date	30th May 2025
Client	
Location	
Scale	Not to Scale: @ A3
Dimensions	All in millimetres
Sheet No:	

Ground Floor Version 1

Please do not scale from any drawings

To be reviewed by any contractors before and during any works:

1) All dimensions
2) Location of soil stack and drainage
3) Required consents from any managing agents or third parties
4) Building regulations and all other local authority consents

All wall thicknesses are APPROXIMATE

The information contained in this document and any accompanying documents are intended for the named recipients only. It may also be privileged and confidential. If you are not an intended recipient, you must take no action as a result of receiving it, including, but not limited to copying, distributing and amending it. If this document has been transmitted to you in error, please contact us immediately and do not show the communication to any other party. The author shall have no liability whatsoever in respect of the content of this document, and makes no warranty as to accuracy. Any views or opinions presented are solely those of the author. Errors and omissions excepted. All trademarks Respected.

EAGLE DESIGN + BUILD

Contact: Mark Randall
Mobile: 07795 174459
E-Mail: mark@eagledesignandbuild.com
Web: www.eagledesignandbuild.com

Date	30th May 2025
Client	
Location	
Scale	Not to Scale: @ A3
Dimensions	All in millimetres
Sheet No:	